NORTH CAROLINA, MACON COUNTY

The foregoing or annexed certificates of [illegible] and [illegible] attested by their seals are certified to be correct. Presented for registration and recorded in this office in Plat Card # [illegible] this [illegible] day of [illegible] 19[illegible] at [illegible] o'clock [illegible] M.

JANET THOMAS
REGISTER OF DEEDS

Register of Deeds

Card #1665

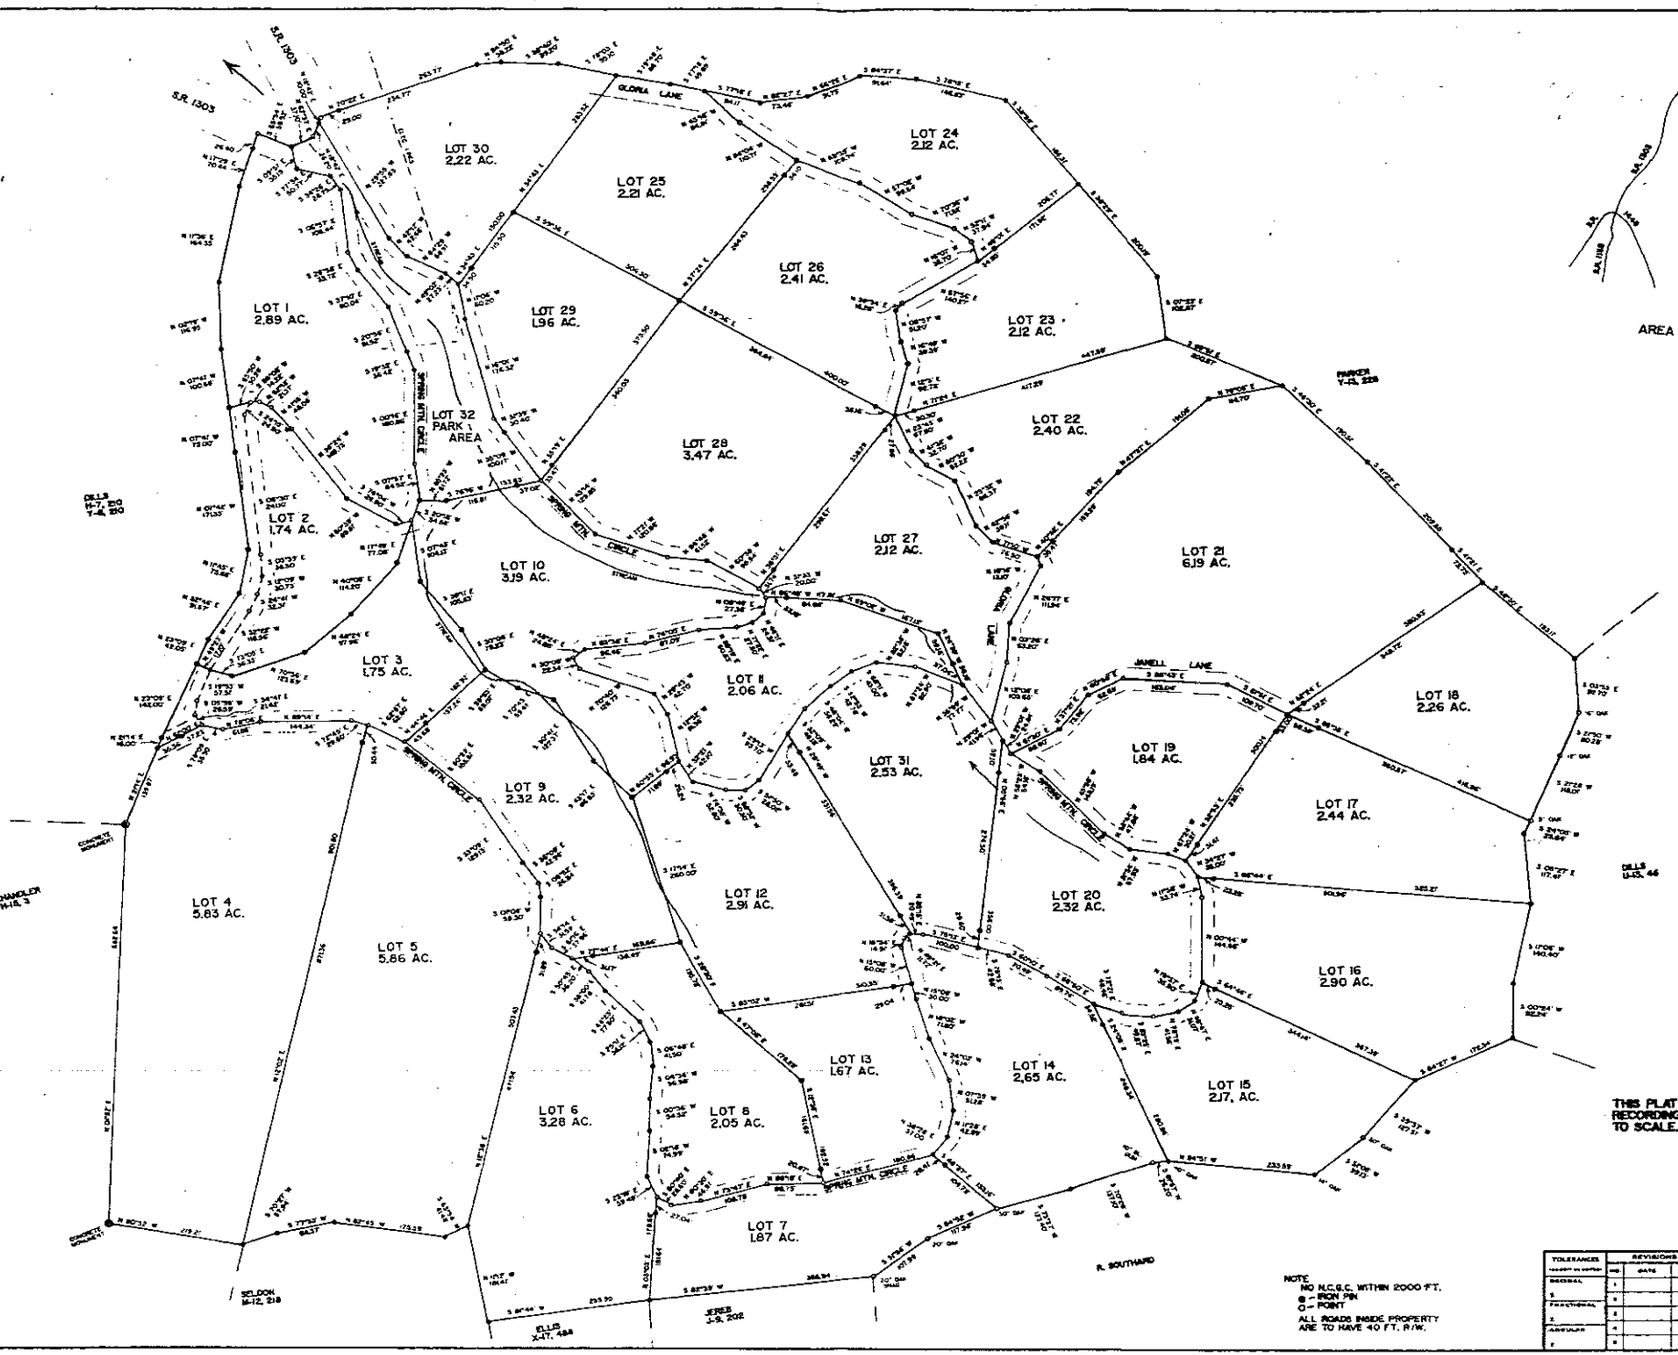

THIS PLAT HAS BEEN REDUCED FOR RECORDING PURPOSES AND IS NOT TO SCALE.

NOTE
NO N.C.G.S. WITHIN 2000 FT.
● - IRON PIN
○ - POINT
ALL ROADS INSIDE PROPERTY ARE TO HAVE 40 FT. R/W.

TOLERANCES	REVISIONS			SPRING MOUNTAIN ESTATES
ANGULAR	NO	DATE	BY	CARTOOGECHAYE TWP. MACON COUNTY, NORTH CAROLINA
DECIMAL	1			DRAWN BY THC — SCALE 1" = 100'
3	2			CHK'D — DATE 9-15-89
FRACTIONAL	3			TRACED — DATE
2	4			DRAWING NO
ANGULAR	5			
2	6			